Construction of Compound gate to Mini Vidhana soudha and Construction of Auditoriums in Government first grade college and Bangla Government Higher Primary school and other developmental works in Kempegowda ward No. 01

2nd Right Rd

2nd Right Rd

2nd Right Rd

1st Cross Rd

1st Cross Rd

1st Cross Rd

V Prints

SBM Toilet

Sri Balaji Enterprises

Social Welfare Department

Mini Vidhana Soudha

Government First Grade College Yelahanka

NES Office Rd

Nadakacheri

Public Toilet - Yelahanka NES

ES Bus Stop

Public Pay And Use Toilet

shiva vision care

DODDABALLAPUR ROAD

Cake World

Takeout

Govt Primary School

Government PU College - Yelahanka

INDEX

COMPOUND WALL

VIDHANSOUDHA GRILL

SHRIYA CONSTRUCTION AND CONSULTANCY

Asst. Executive Engineer
Project Division
BBMP, Bangalore - 92

Google

Scanned by TapScanner

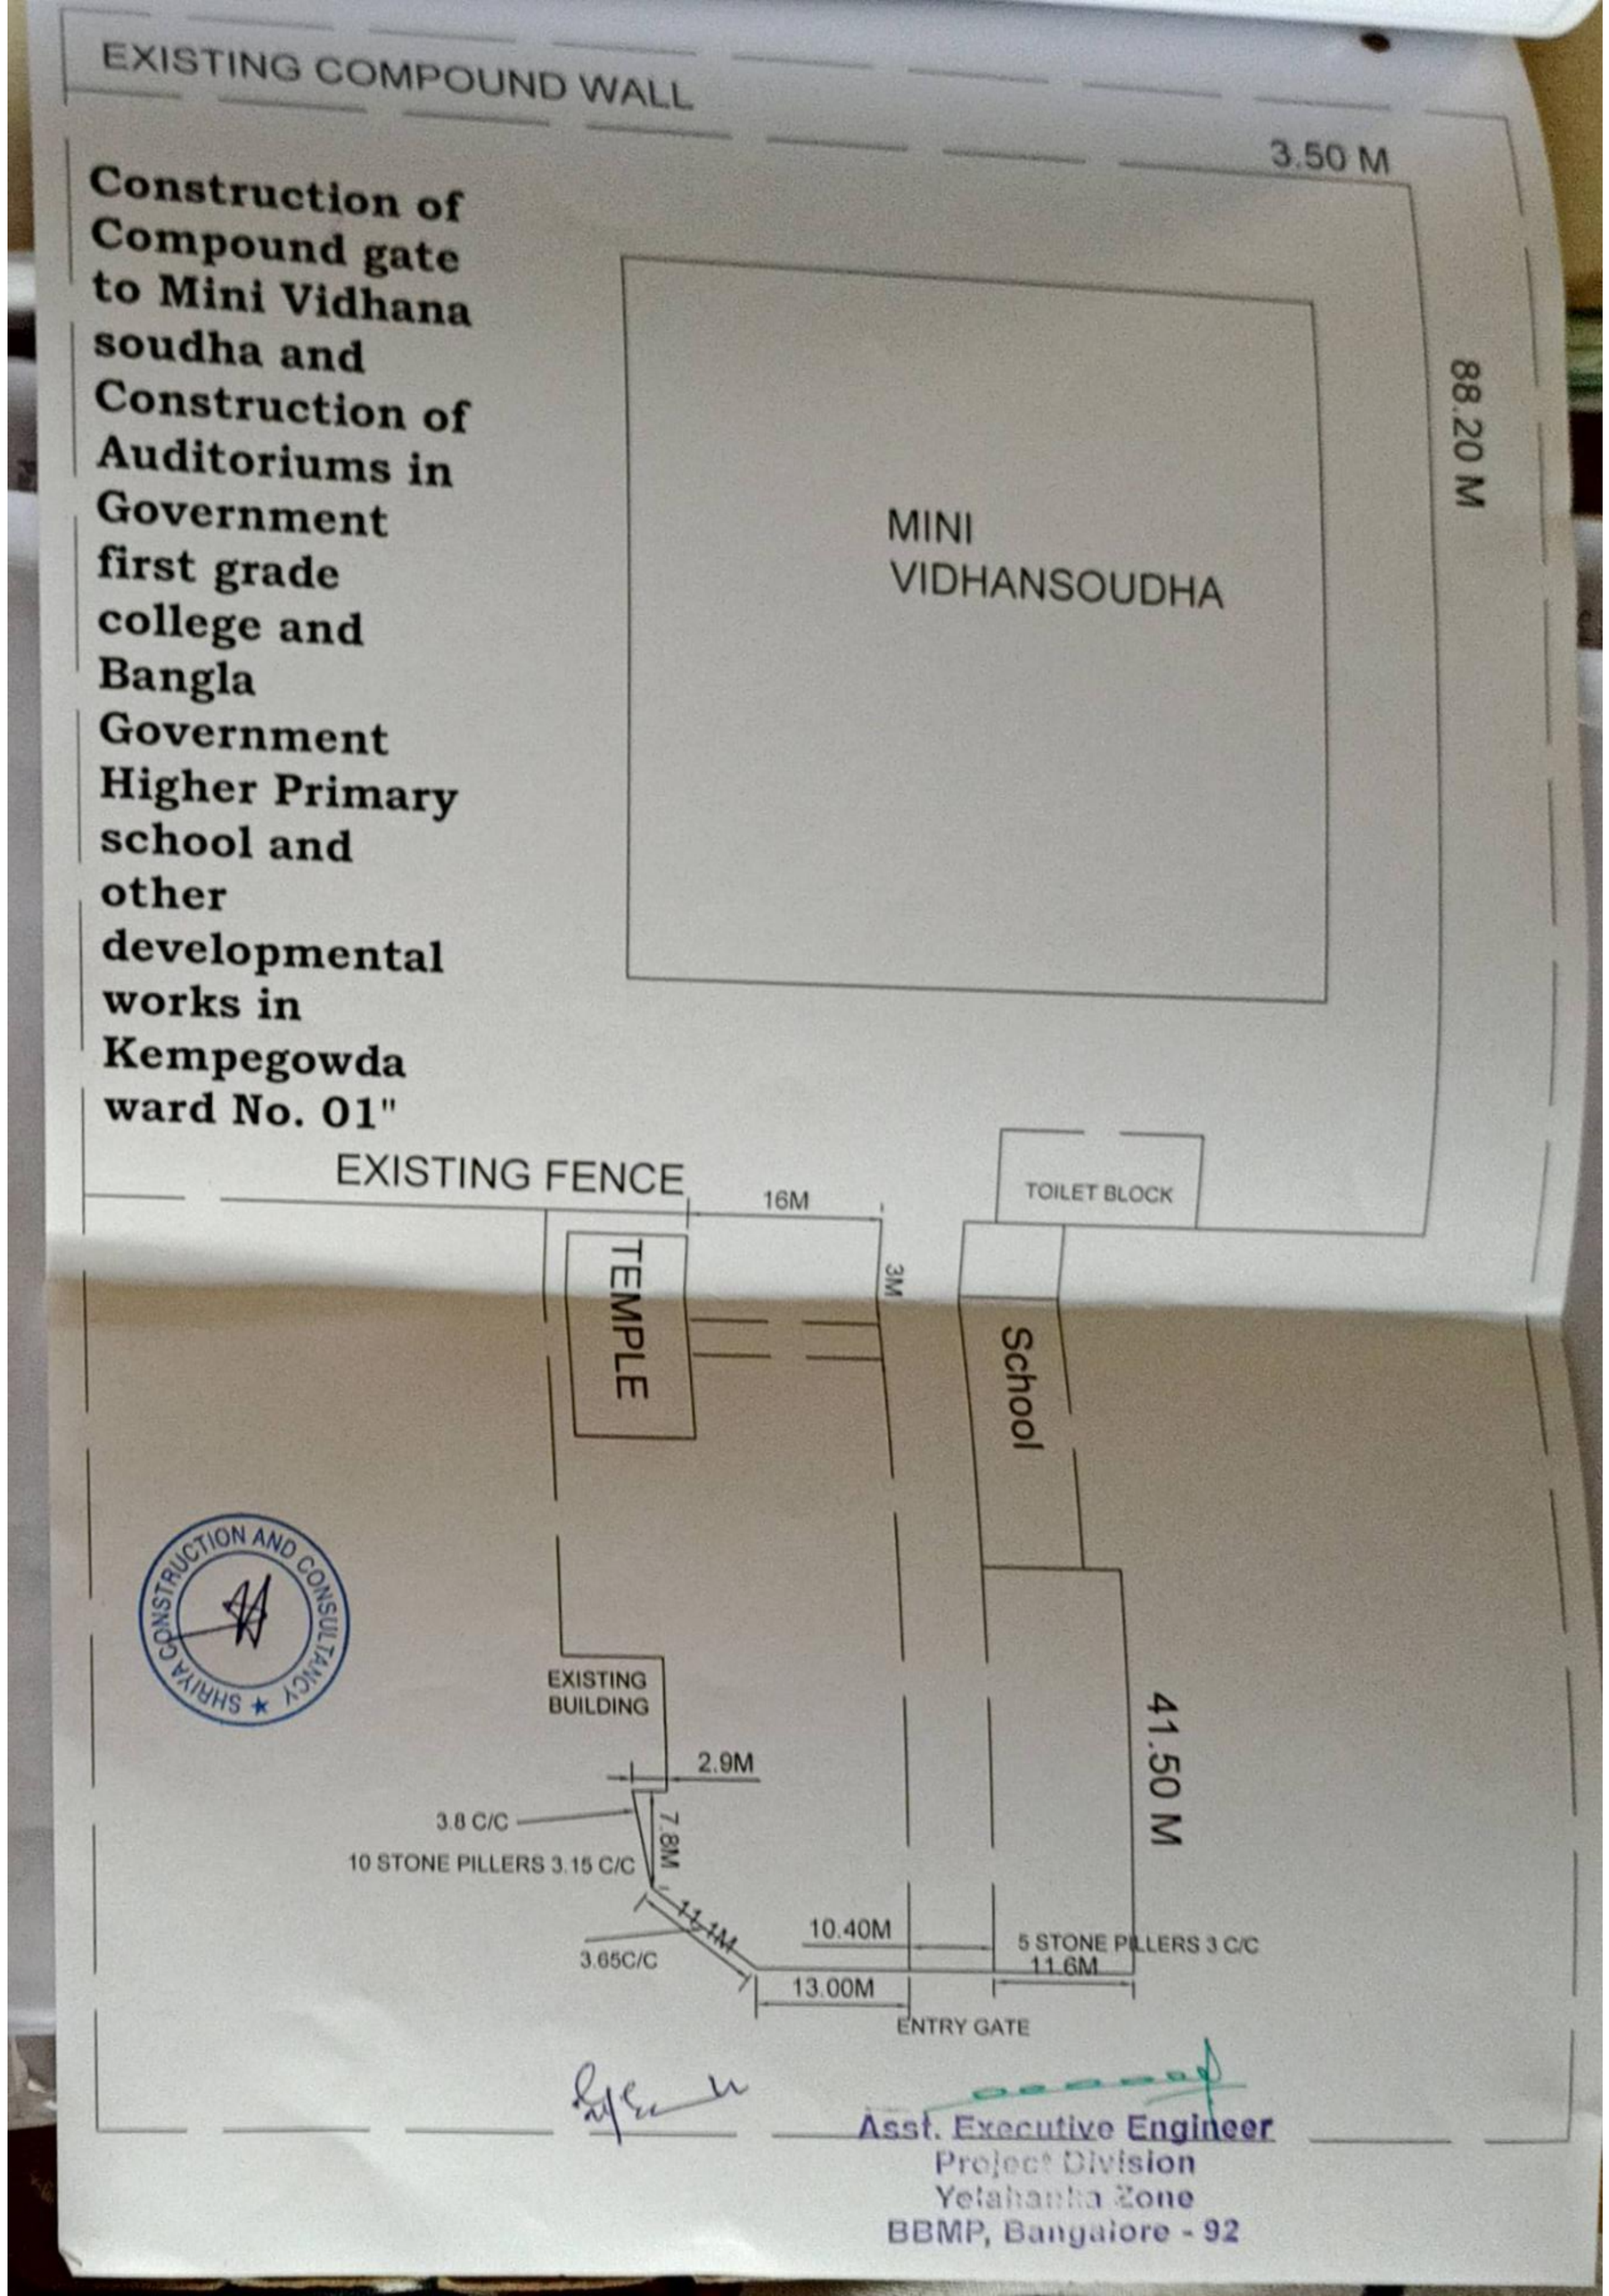

Scanned by TapScanner